KABA MAS

INSTALLATION DETAIL DRAWING
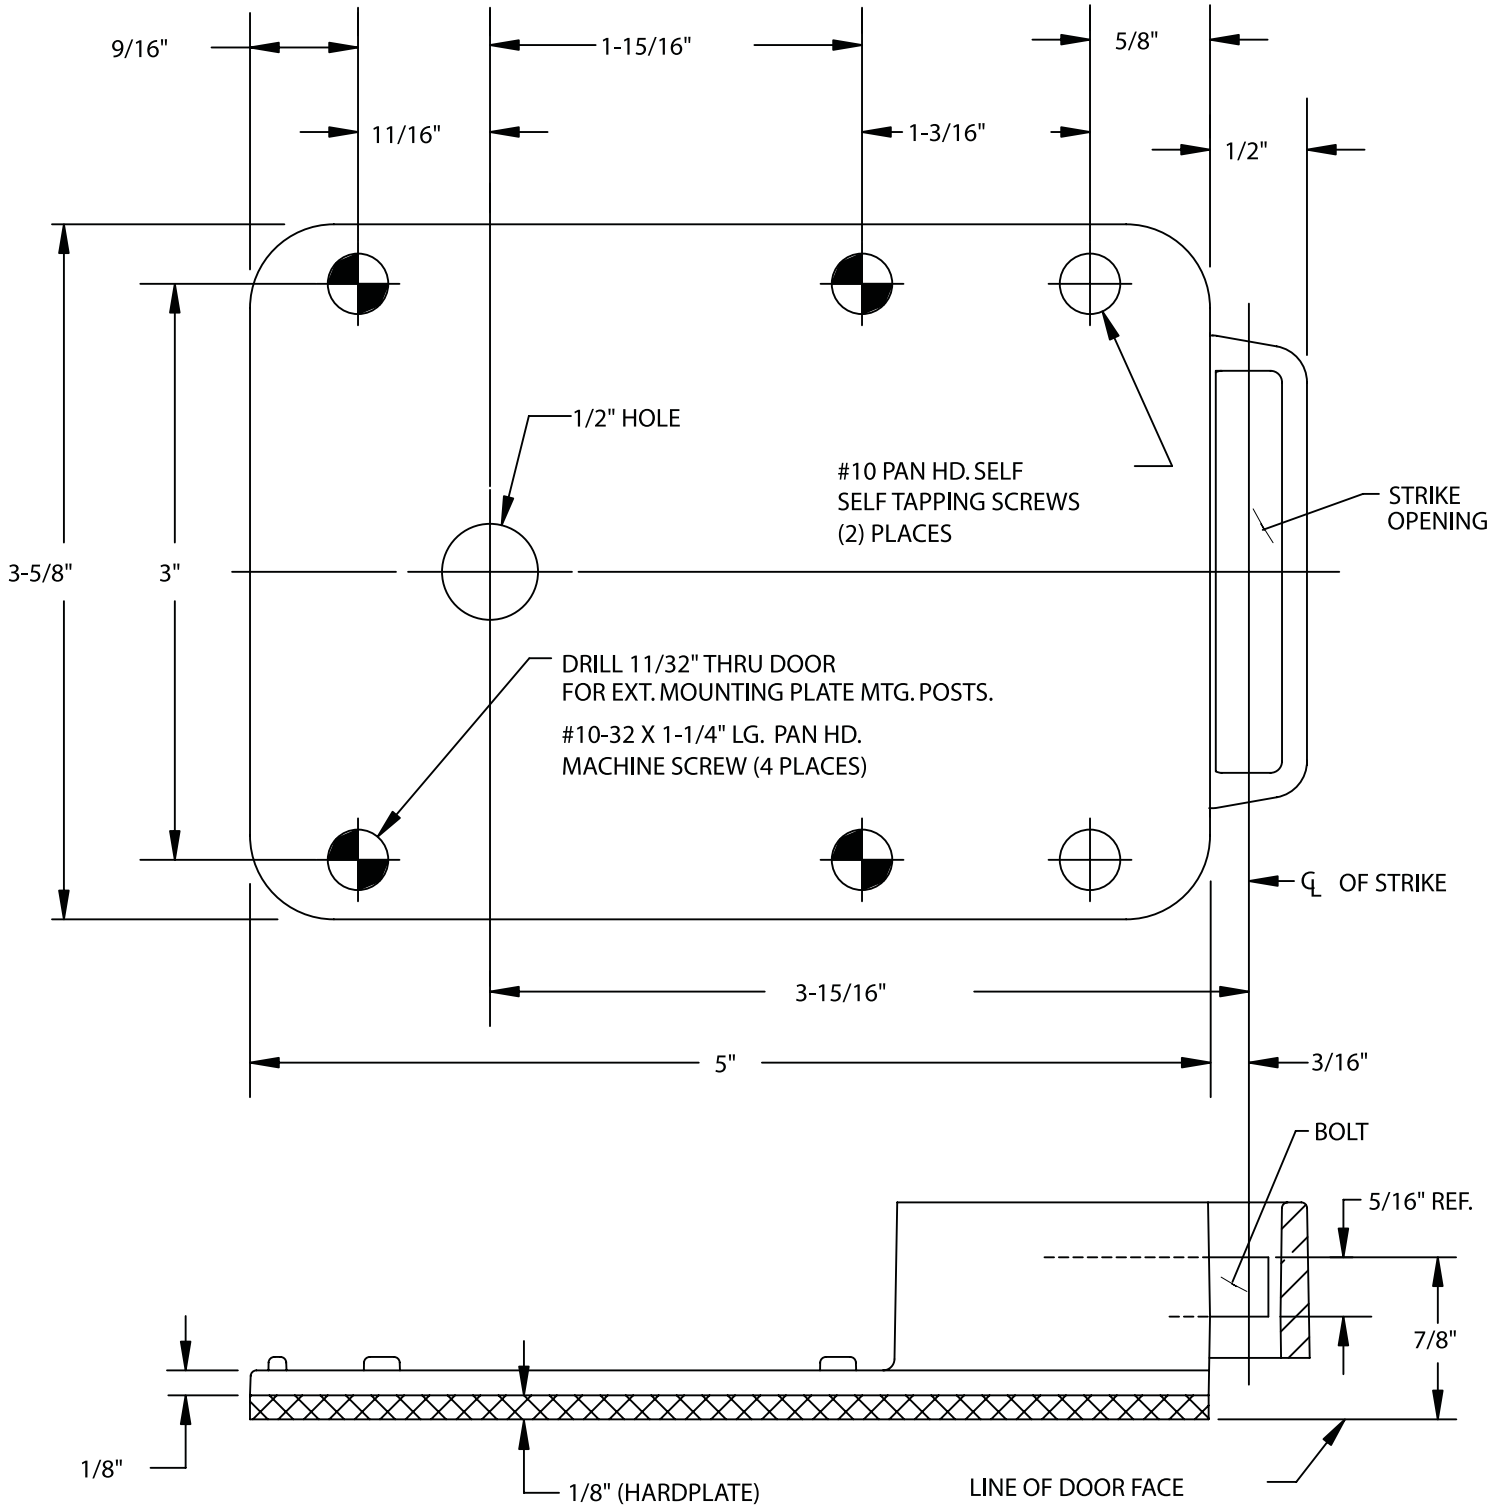
DO NOT SCALE